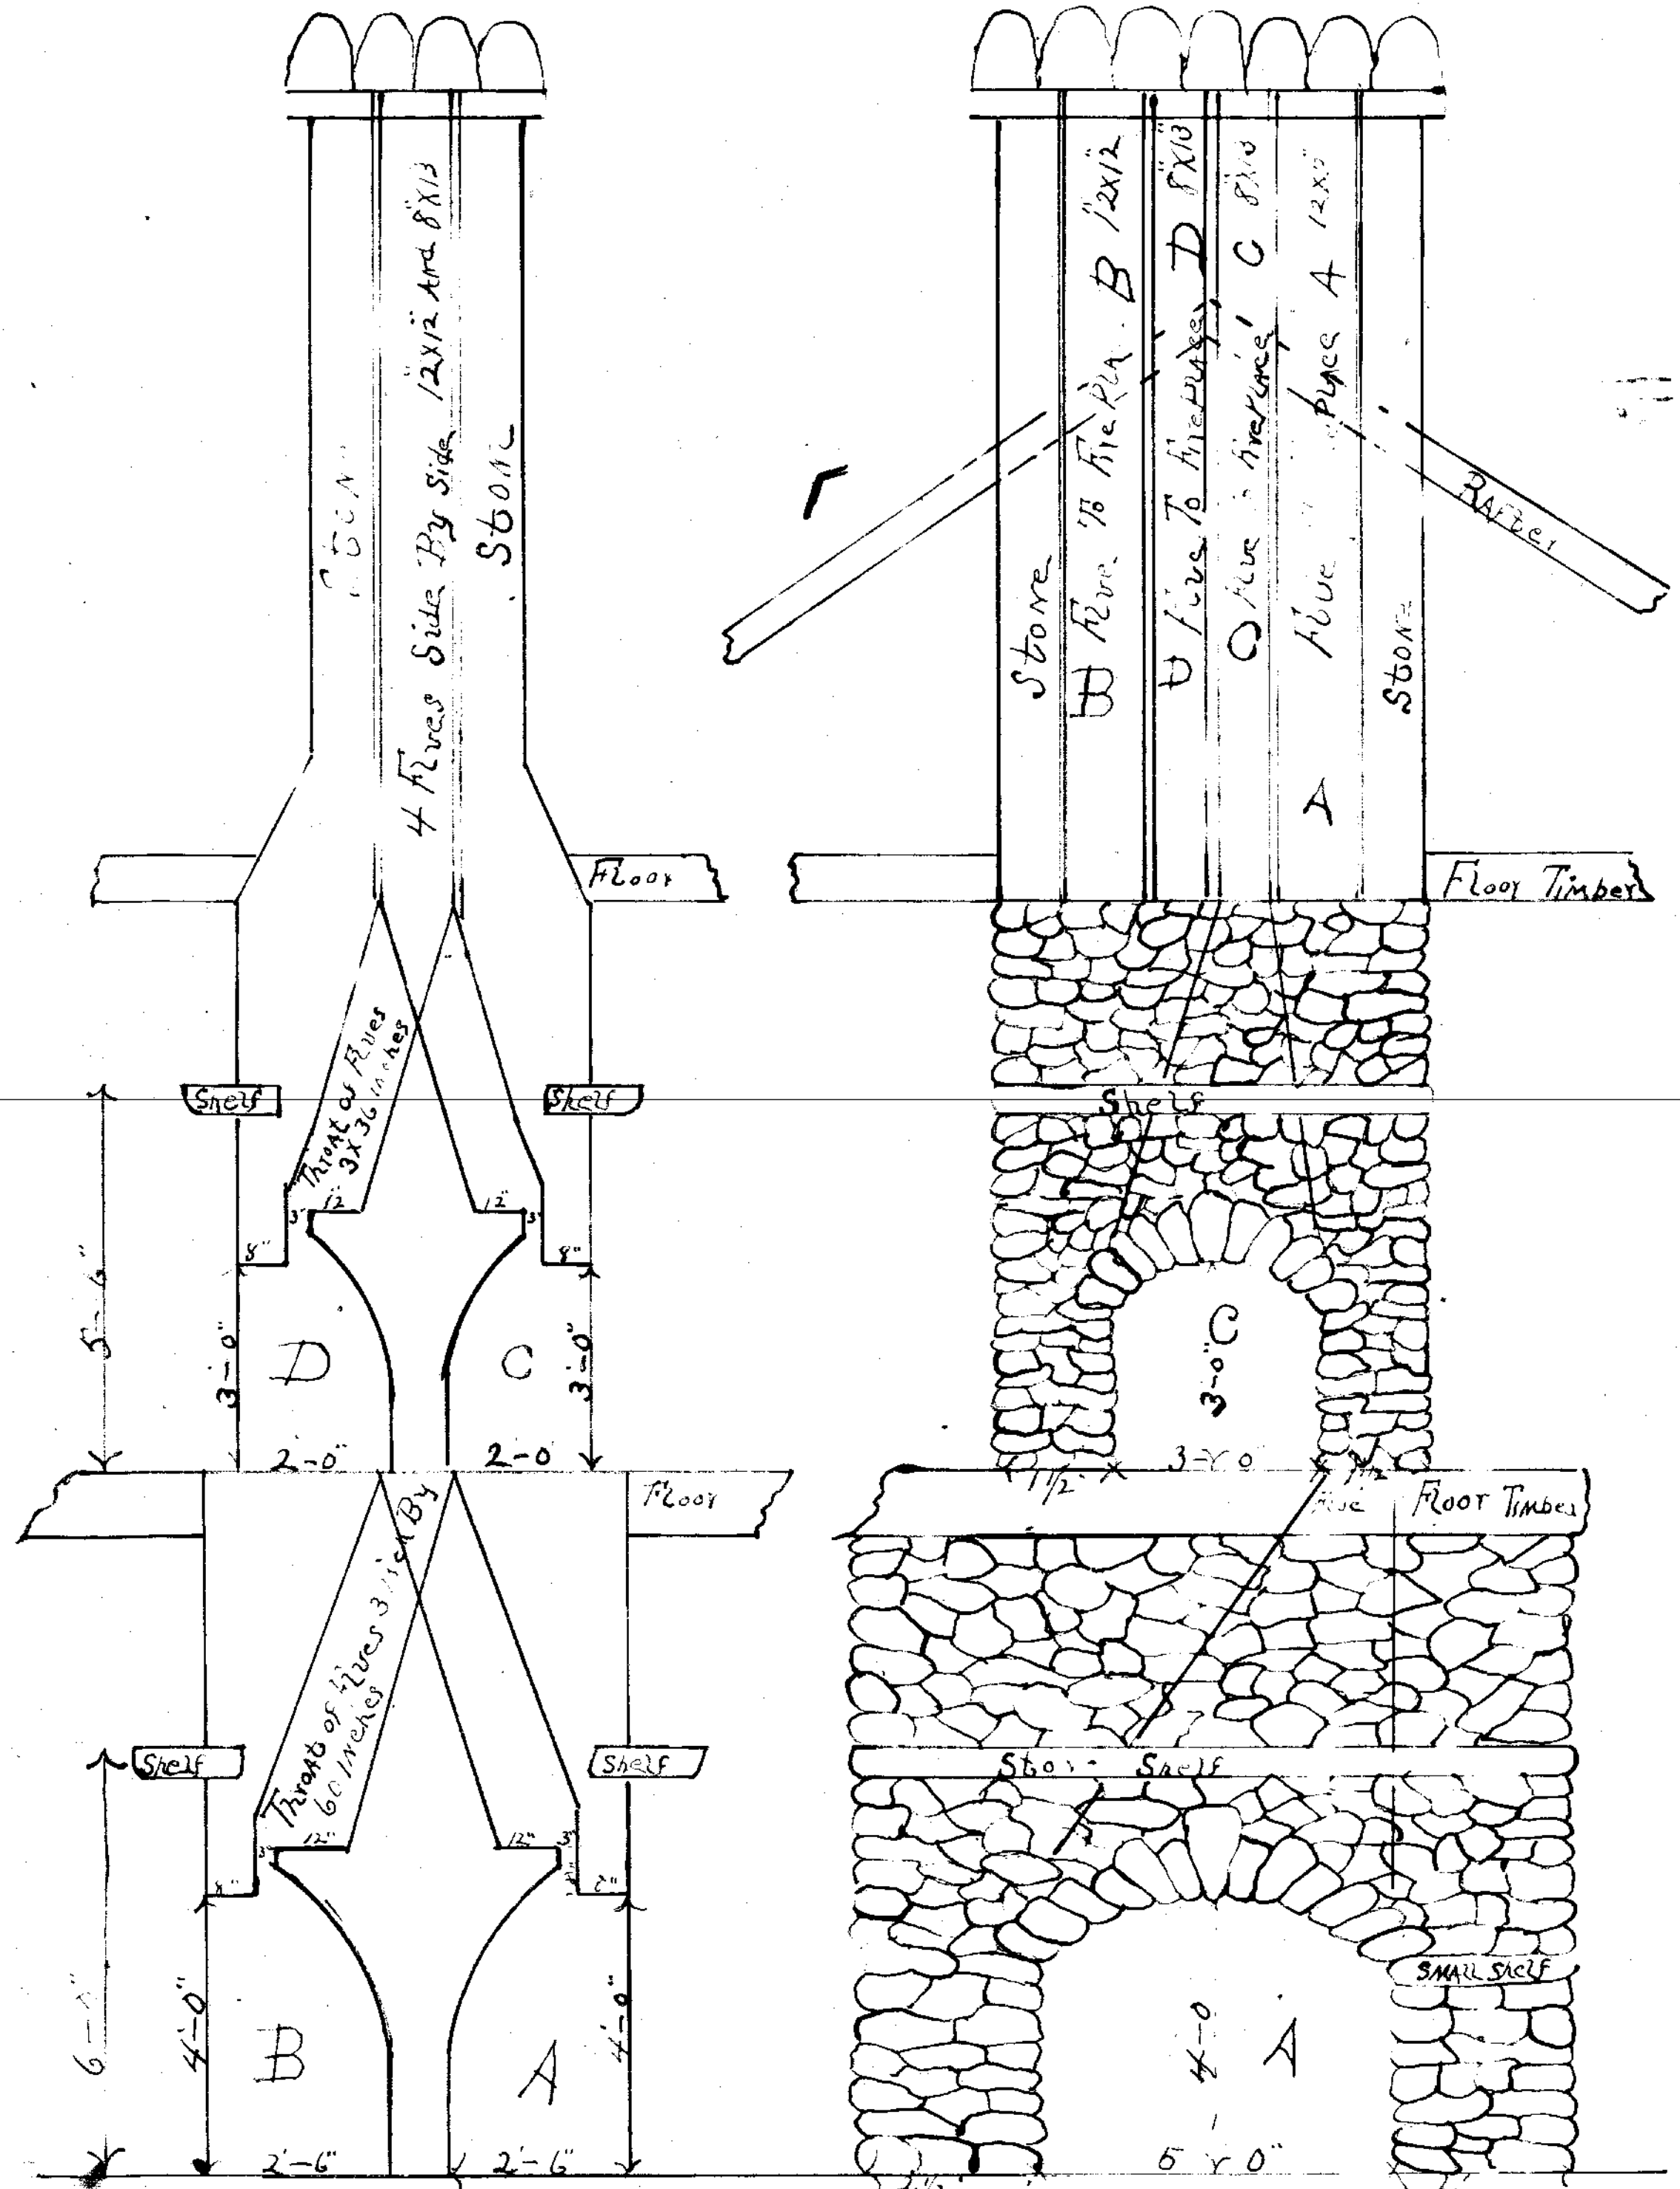

Face And Flue Plan Of Fireplaces For Camp For
Thomas S Walker At Long Lake N.Y.
Plans Made By G H Rogers North River N.Y.
Scale ½ to 1'-0"